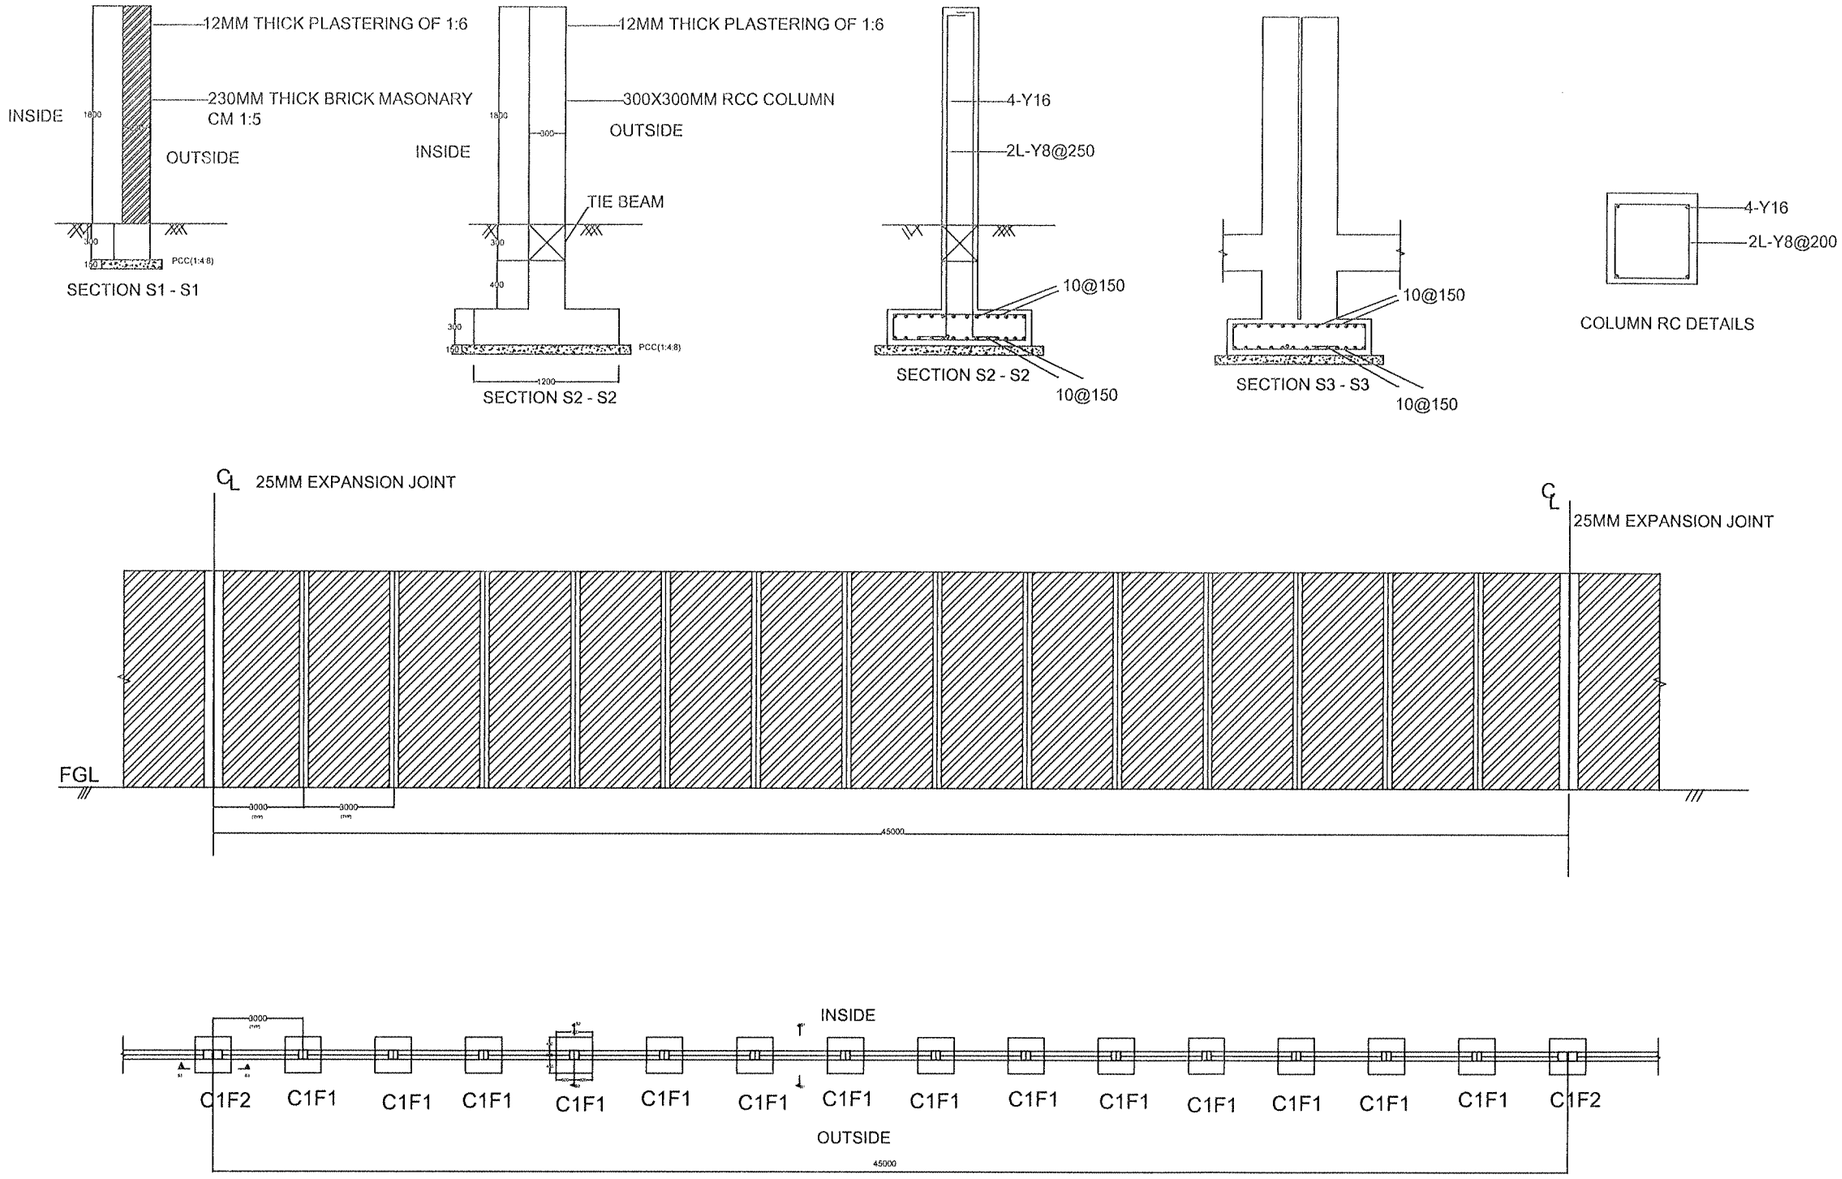

LEGEND :-

1.FGL- FILLED GROUND LEVEL

NOTES:

1.ALL DIMENSIONS ARE IN MM AND LEVELS ARE IN METERES

2.GRADE OF CONCRETE SHALL BE M30

3.REINFORCEMENT SHALL BE OF GRADE FE500

4.CLEAR COVER TO REINFORCEMENT

(a) FOOTINF : 50MM

(b) BEAM : 30MM

(c) COLUMN : 40MM

"Drawings Vetted"

M/s. S.K. Associates Hyd. 8

Asst. Executive Engineer
TDWSP Asifabad

Dy. Executive Engineer
TDWSP Asifabad

Executive Engineer
TDWSP Asifabad

वाप्कोस लिमिटेड हैदराबाद Hyderabad WAPCOS LIMITED

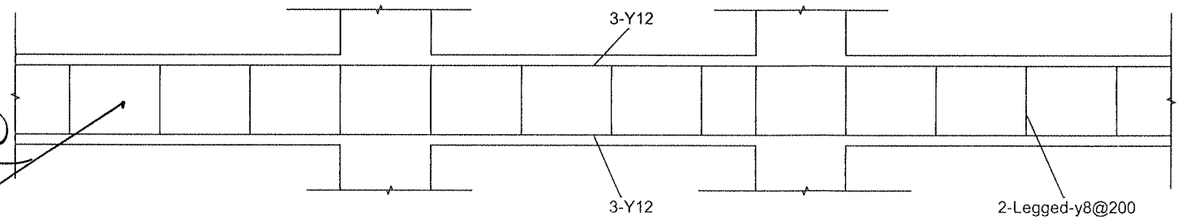

RC DETAILS OF PLINTH BEAM (300X300)

LARSEN & TOUBRO LIMITED Construction - Chennai

REV. No	DESCRIPTION	DATE	DESIGNED	DRAWN	CHECKED	APPROVED
B	INCORPORATED CLIENTS COMMENTS	09/03/16	PVGR	PVGR	PVGR	
A	FOR APPROVAL	07/03/16	PVGR	PVGR	PVGR	--

REVISIONS

L&T Construction
Water, Smart World & Communication.

CLIENT : GOVERNMENT OF TELANGANA
RURAL WATER SUPPLY AND SANITATION DEPARTMENT

CONSULTANT : -

PROJECT : PROVIDING DRINKING WATER TO HABITATIONS IN KOMARAMBHEEM ASIFABAD SEGMENT IN ADILABAD DISTRICT (30 MLD WTP)

SUPPLIER / CONTRACTOR : L&T Construction Water & Effluent Treatment SBG

JOB No. : LE150883

	NAME	SIGN	DATE
DSGN	PVGR		07-03-16
DRWN	PVGR		07-03-16
CHKD	PVGR		07-03-16
APPD	--		07-03-16

TITLE : STRUCTURAL DRG. FOR COMPOUND WALL

SCALE 1:100,80

PROJECTION

DRAWING No. LE150883-C-WS-WT-RC-

COMP. DATA : L16-02_08-02-01

SIZE A1 REV. B

SHEET 1 OF 1

RELEASED FOR ☐ PRELIMINARY ☐ TENDER ☐ INFORMATION ☑ APPROVAL ☐ CONSTRUCTION